SUBDIVISION PLAN OF PART OF BLOCK E OF DISTRICT LOTS 202, 2705, 8556 AND 8680, AND PART OF BLOCK F OF DISTRICT LOTS 202, 8556 AND 8680 BOTH OF LILLOOET DISTRICT

PURSUANT TO SECTION 69 (3) AND (4) OF THE LAND TITLE ACT
B.C.G.S. 92J.036

SCALE 1:750

20 10 5 0 5 10 25 50

ALL DISTANCES ARE IN METRES.

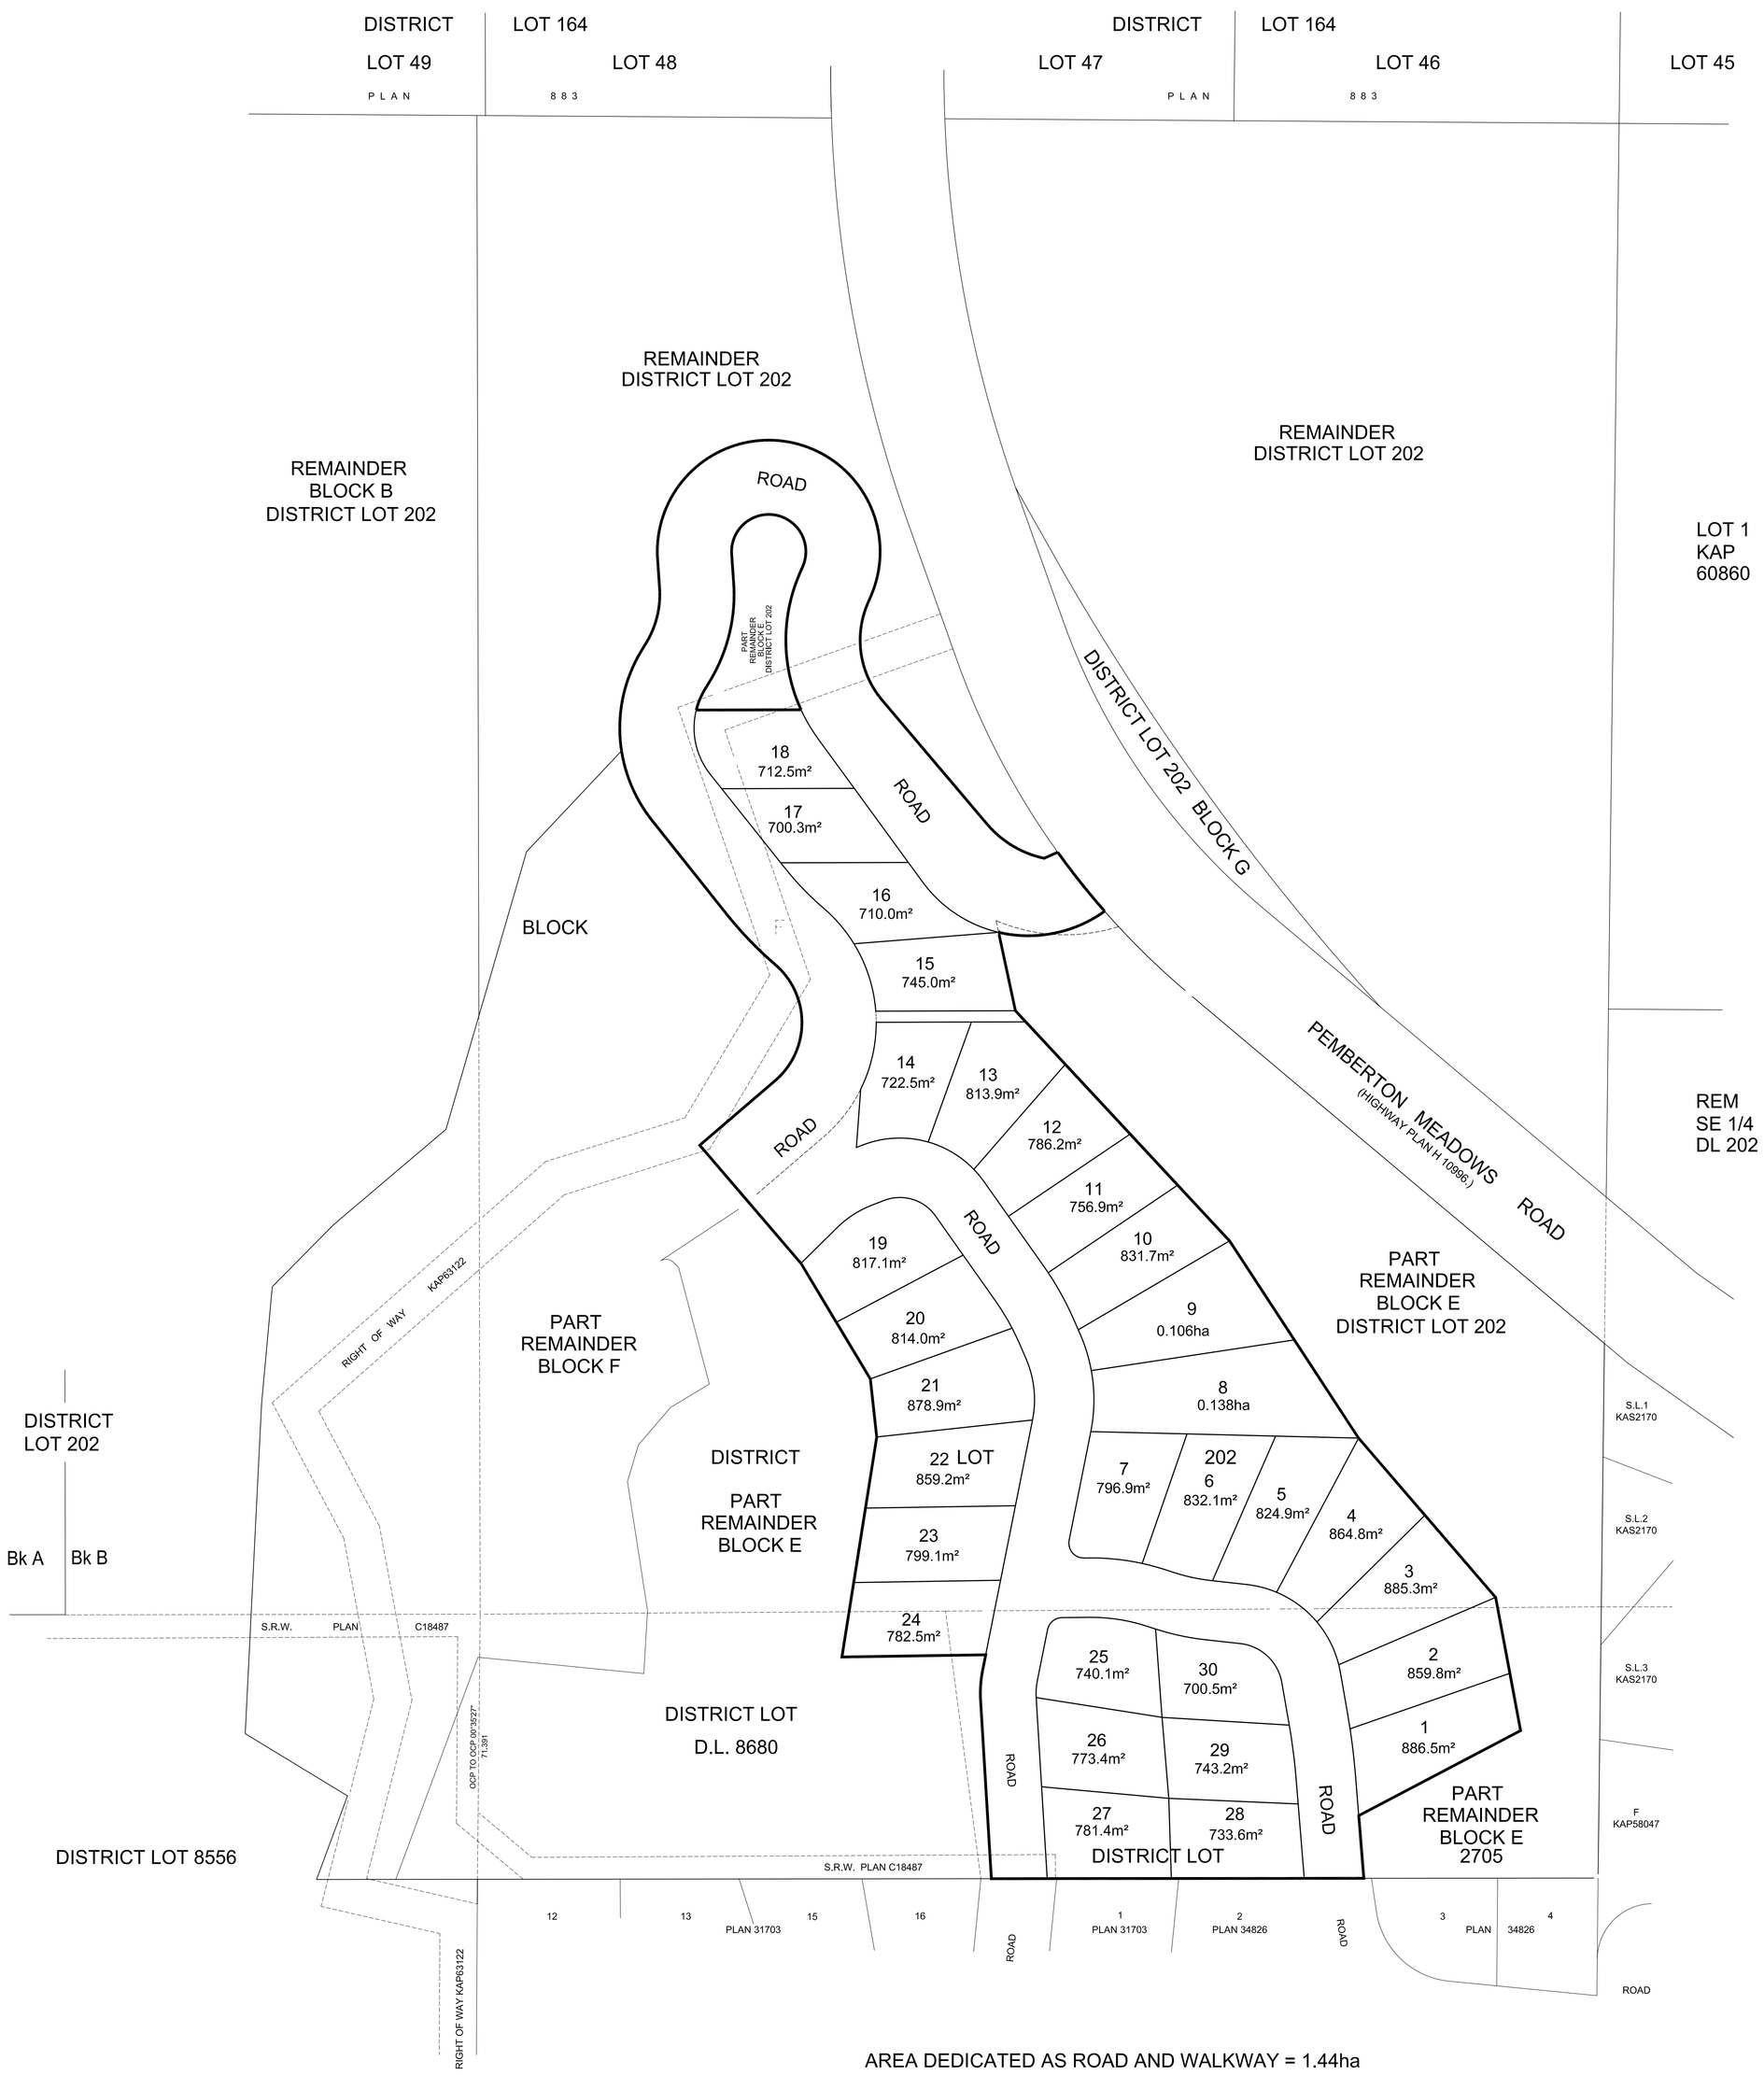

AREA DEDICATED AS ROAD AND WALKWAY = 1.44ha

BENNETT & ASSOCIATES
B.C. LAND SURVEYORS
#201 - 275 FELL AVENUE
NORTH VANCOUVER, B.C.
V7P 3R5
PH. 604-980-4868
FX. 604-980-5856
FILE \AB2004\12775-Topo\Dwg\S12775-Lots 1-30.dwg

THIS PLAN LIES WITHIN THE SQUAMISH - LILLOOET REGIONAL DISTRICT